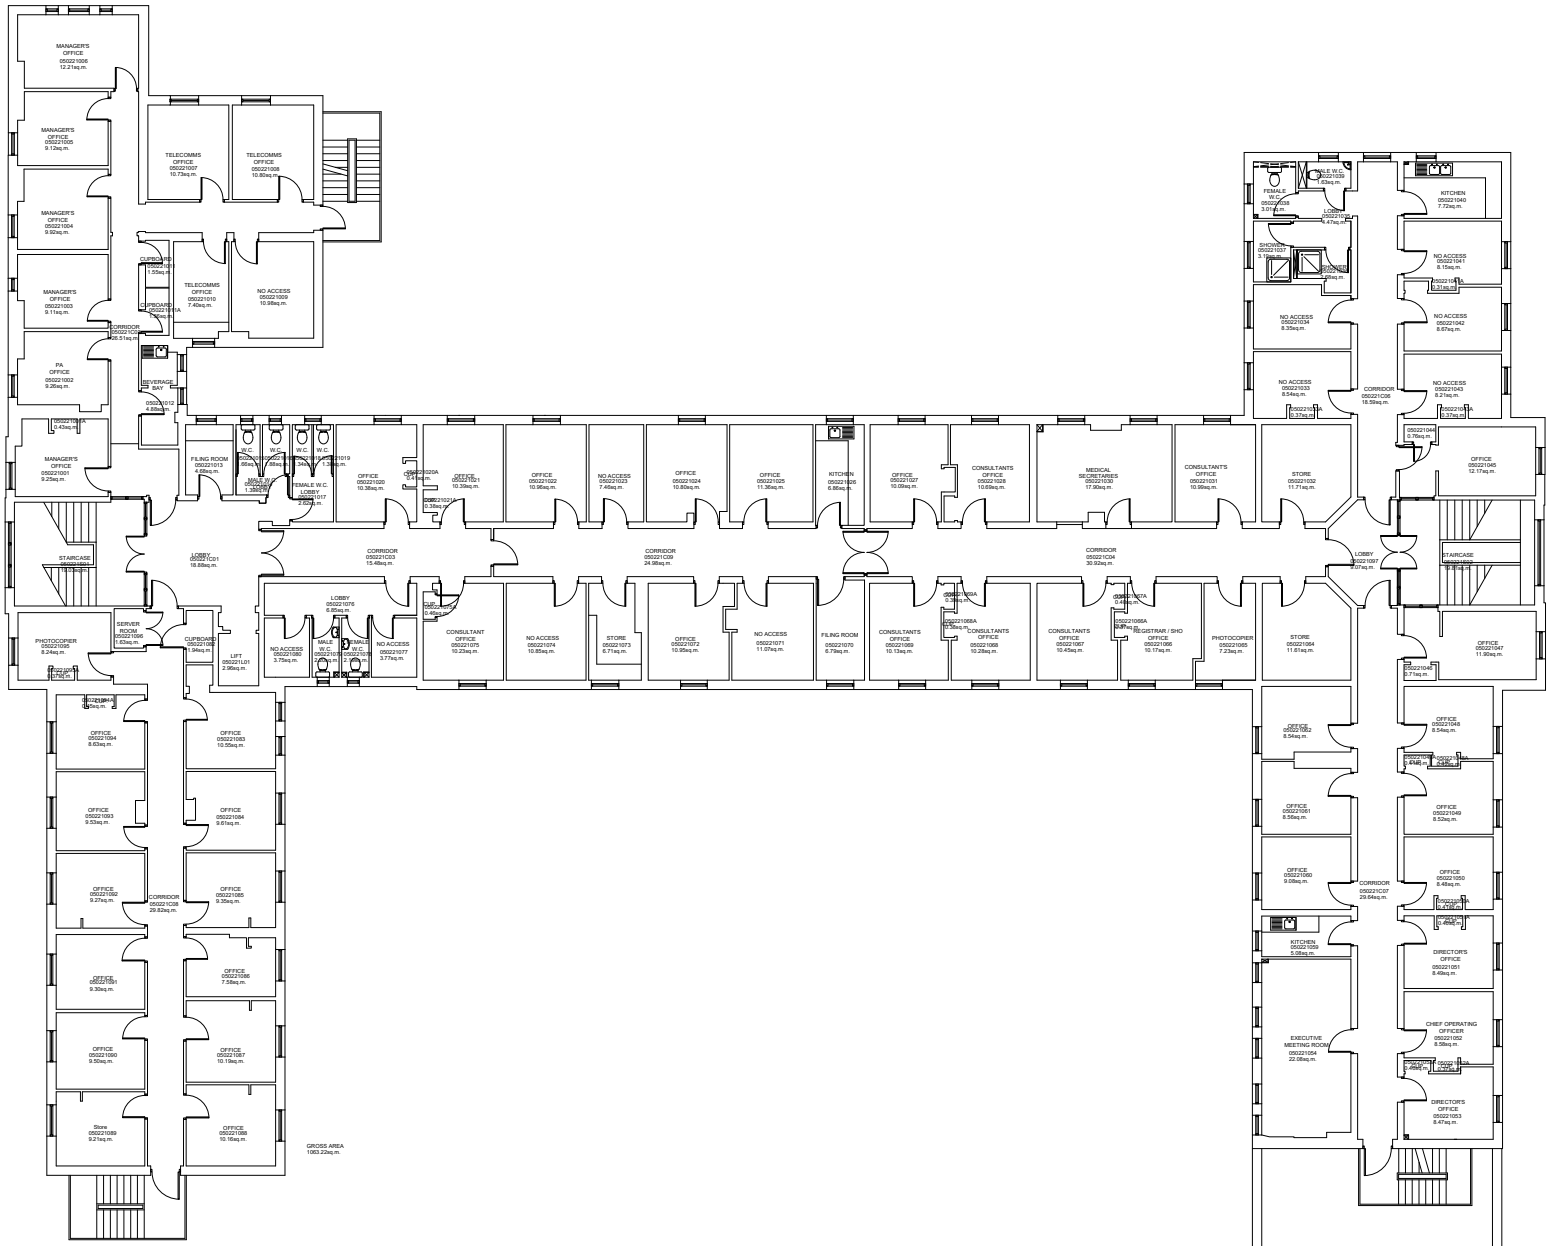

revisions

Epsom and St Helier University Hospitals NHS
NHS Trust

DEPARTMENT OF ESTATE MANAGEMENT
2nd FLOOR FERGUSON HOUSE
ST HELIER HOSPITAL
WRYTHE LANE SM5 1AA

HEAD OF SERVICE
IRVIN MORRIS

Site
EPSOM GENERAL HOSPITAL

Job
BUILDING OUTLINE

Title
ROWAN HOUSE
FIRST FLOOR

Project Ref.	Drawn TPS
Scale 1:100@A1	Date 10/05/14
Drg.no.	Rev.