ISO A1 594mm x 841mm

1 TYPICAL 1 BEDROOM M4(3) - 110m2
1 : 50

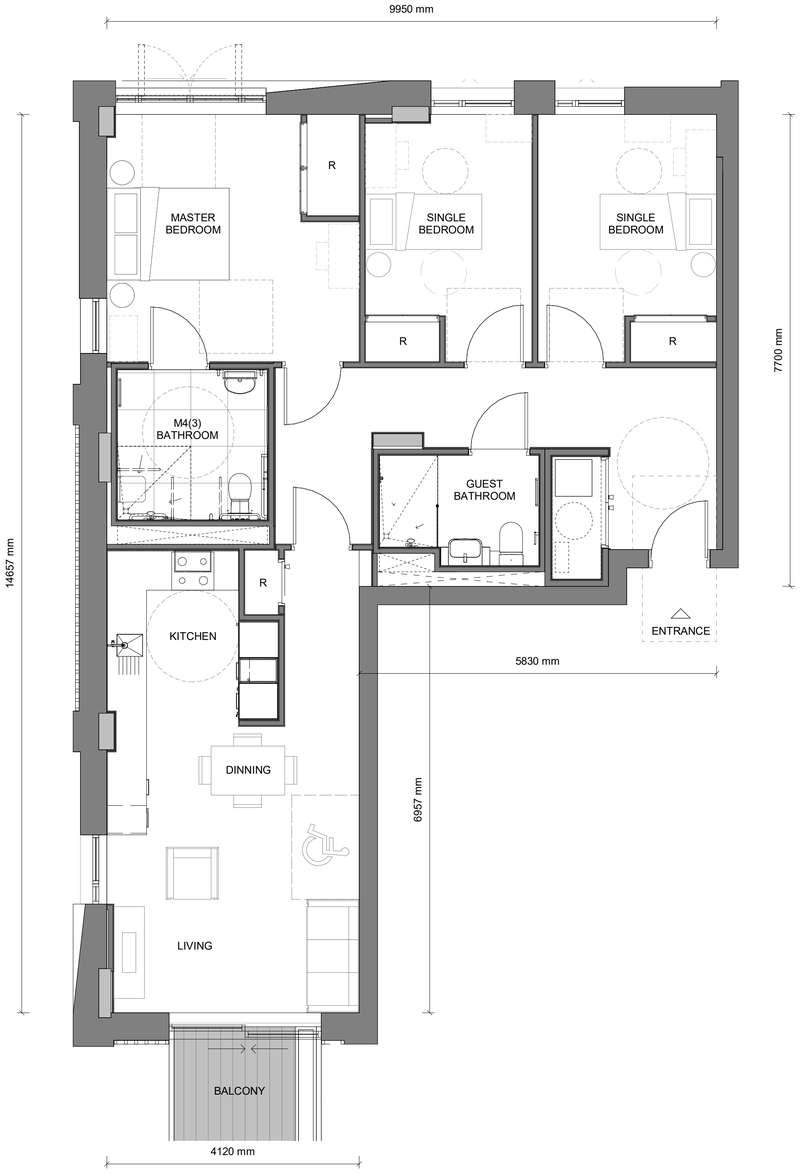

2 TYPICAL 3 BEDROOM M4(3) - 104m2
1 : 50

REV.	DATE	DESCRIPTION	BY
-	05-02-21	FOR PLANNING	DR

PURPOSE OF ISSUE: PLANNING
STATUS:

KEY PLAN

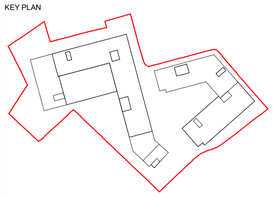

NOTES
1. ALL DIMENSIONS IN MILLIMETERS (mm) AND LEVELS IN METERS (m) ABOVE NATIONAL DATUM.
2. DO NOT SCALE FROM THIS DRAWING. ONLY WRITTEN DIMENSIONS SHALL BE USED.
3. THIS DRAWING IS TO BE READ IN CONJUNCTION WITH ALL RELEVANT ARCHITECTUAL DRAWINGS AND SPECIFICATIONS AS WELL AS ALL RELEVANT INFORMATION FROM THE STRUCTURAL, MEP AND CIVIL ENGINEERS.
4. THIS DRAWING HAS BEEN PREPARED IN ACCORDANCE WITH THE SCOPE OF APPONTMENT WITH THE CLIENT AND IS SUBJECT TO THE TERMS OF THAT APPOINTMENT AND SHOULD ONLY BE USED FOR THE PURPOSE FOR WHICH IT IS INTENDED.

Scale 1 : 50
0m 500 1000 2500 5000 mm

marchese partners
Sydney · Brisbane · Canberra · Melbourne · Adelaide
Kuala Lumpur · Auckland · Chistchurch · **London** Madrid
Marchese Partners International Pty Ltd | Metal Box Factory | Unit GG.212 30 | Great Guildford St | London SE1 0LS | United Kingdom
P +44 020 3735 9755 | W www.marchesepartners.com

CLIENT: GUILD LIVING
PROJECT: GUILD LIVING @ EPSOM
EPSOM

DRAWING TITLE: TYPICAL UNIT LAYOUTS - 3 BEDS

DISCIPLINE			SCALE @ A1
ARCHITECTURE			1 : 50
DRAWN	DESIGNED	CHECKED	APPROVED
SN	DR	DR	RK

DRAWING No: EPS001-MPI-XX-XX-DR-A-30-102
REV: -

DATE: 04/02/2021 19:08:13
FILE LOCATION: BIM 360://18120 - Epsom/EPS001-MPI-ZZ-ZZ-M3-A-000001_PLANNINGDEC2020.rvt

© **marchese**partners 2019. ALL RIGHTS RESERVED